0m 2m 4m 6m 8m 10m

VISUAL SCALE 1:100 @ A3

END FRONT ELEVATION

1 : 100

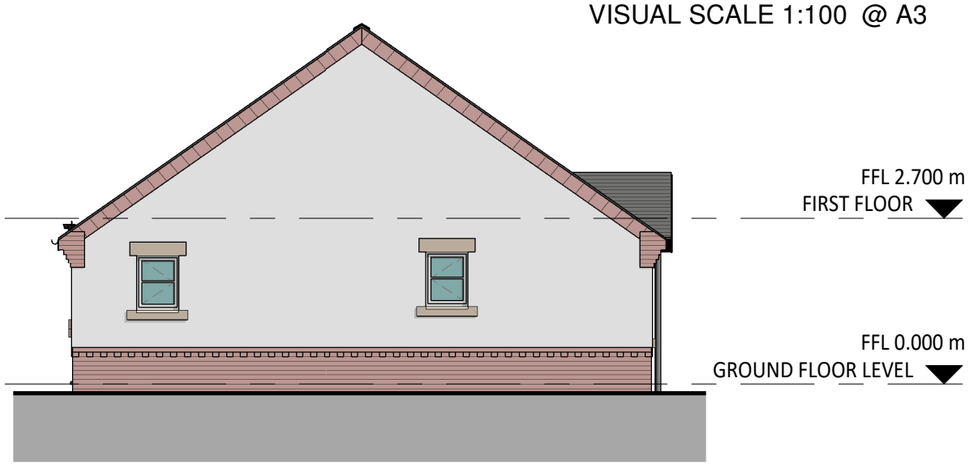

END SIDE ELEVATION

1 : 100

END REAR ELEVATION

1 : 100

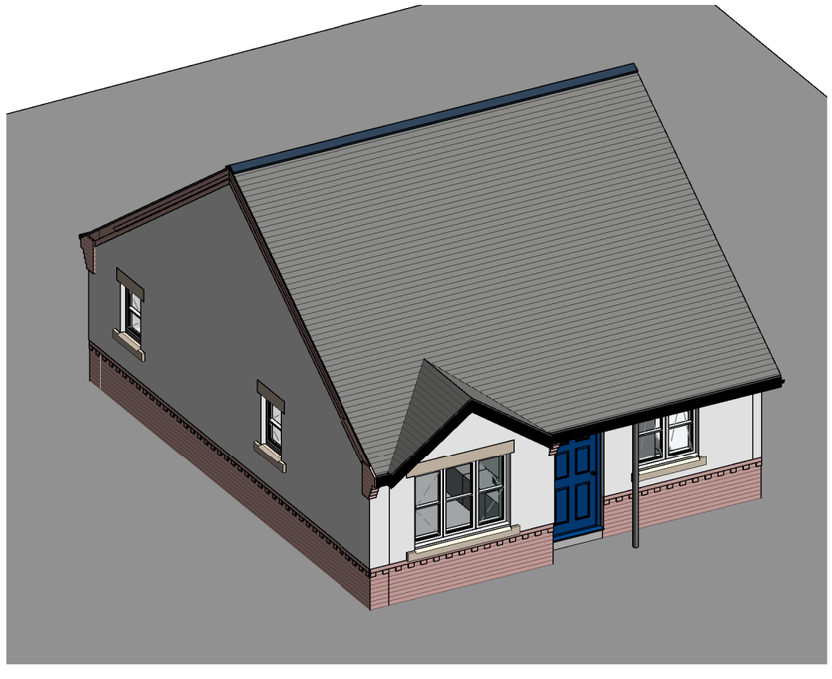

REV	DESCRIPTION	DATE	BY
A	ISSUED FOR PLANNING	16/08/18	IO

THIS DRAWING IS THE COPYRIGHT OF AINSLEY GOMMON ARCHITECTS. WORK TO FIGURED DIMENSIONS ONLY. CHECK ALL DIMENSIONS ON SITE. ANY DISCREPANCIES TO BE NOTIFIED TO THE ARCHITECT.
ELEMENTS OF STRUCTURE SHOWN ARE INDICATIVE AND FOR GUIDANCE. FINAL DESIGN TO BE AS STRUCTURAL ENGINEERS DETAILS AND SPECIFICATION.

PROJECT

WOODLANDS, DODDS LANE
for WWHA

DRAWING TITLE

3P2B BUNGALOW TYPE 3 - ELEVATIONS - DQR

SCALE	DATE	DRAWN	CHECKED
1 : 100 @A3	14/08/18	IO	DP

DRAWING STATUS: PLANNING

JOB No	DRAWING No	REVISION
C861	171	A

AINSLEY GOMMON ARCHITECTS
THE OLD POLICE STATION, 15 GLYNNE WAY, HAWARDEN, CH5 3NS
Tel: 01244 537 100 | wales@agarchitects.co.uk
www.agarchitects.co.uk
Ainsley Gommon Architects Ltd. Registered in England & Wales No.4187948
Registered Office: 1 Price Street, Hamilton Square, Birkenhead CH41 6JN

PRINTED16/08/2018 09:11:32

A3