Q:\2301-2350\2316-01 Worthenbury Glamping\Dwgs\CAD\2316-02 Barn & Glamping\001_Location Plan.dwg

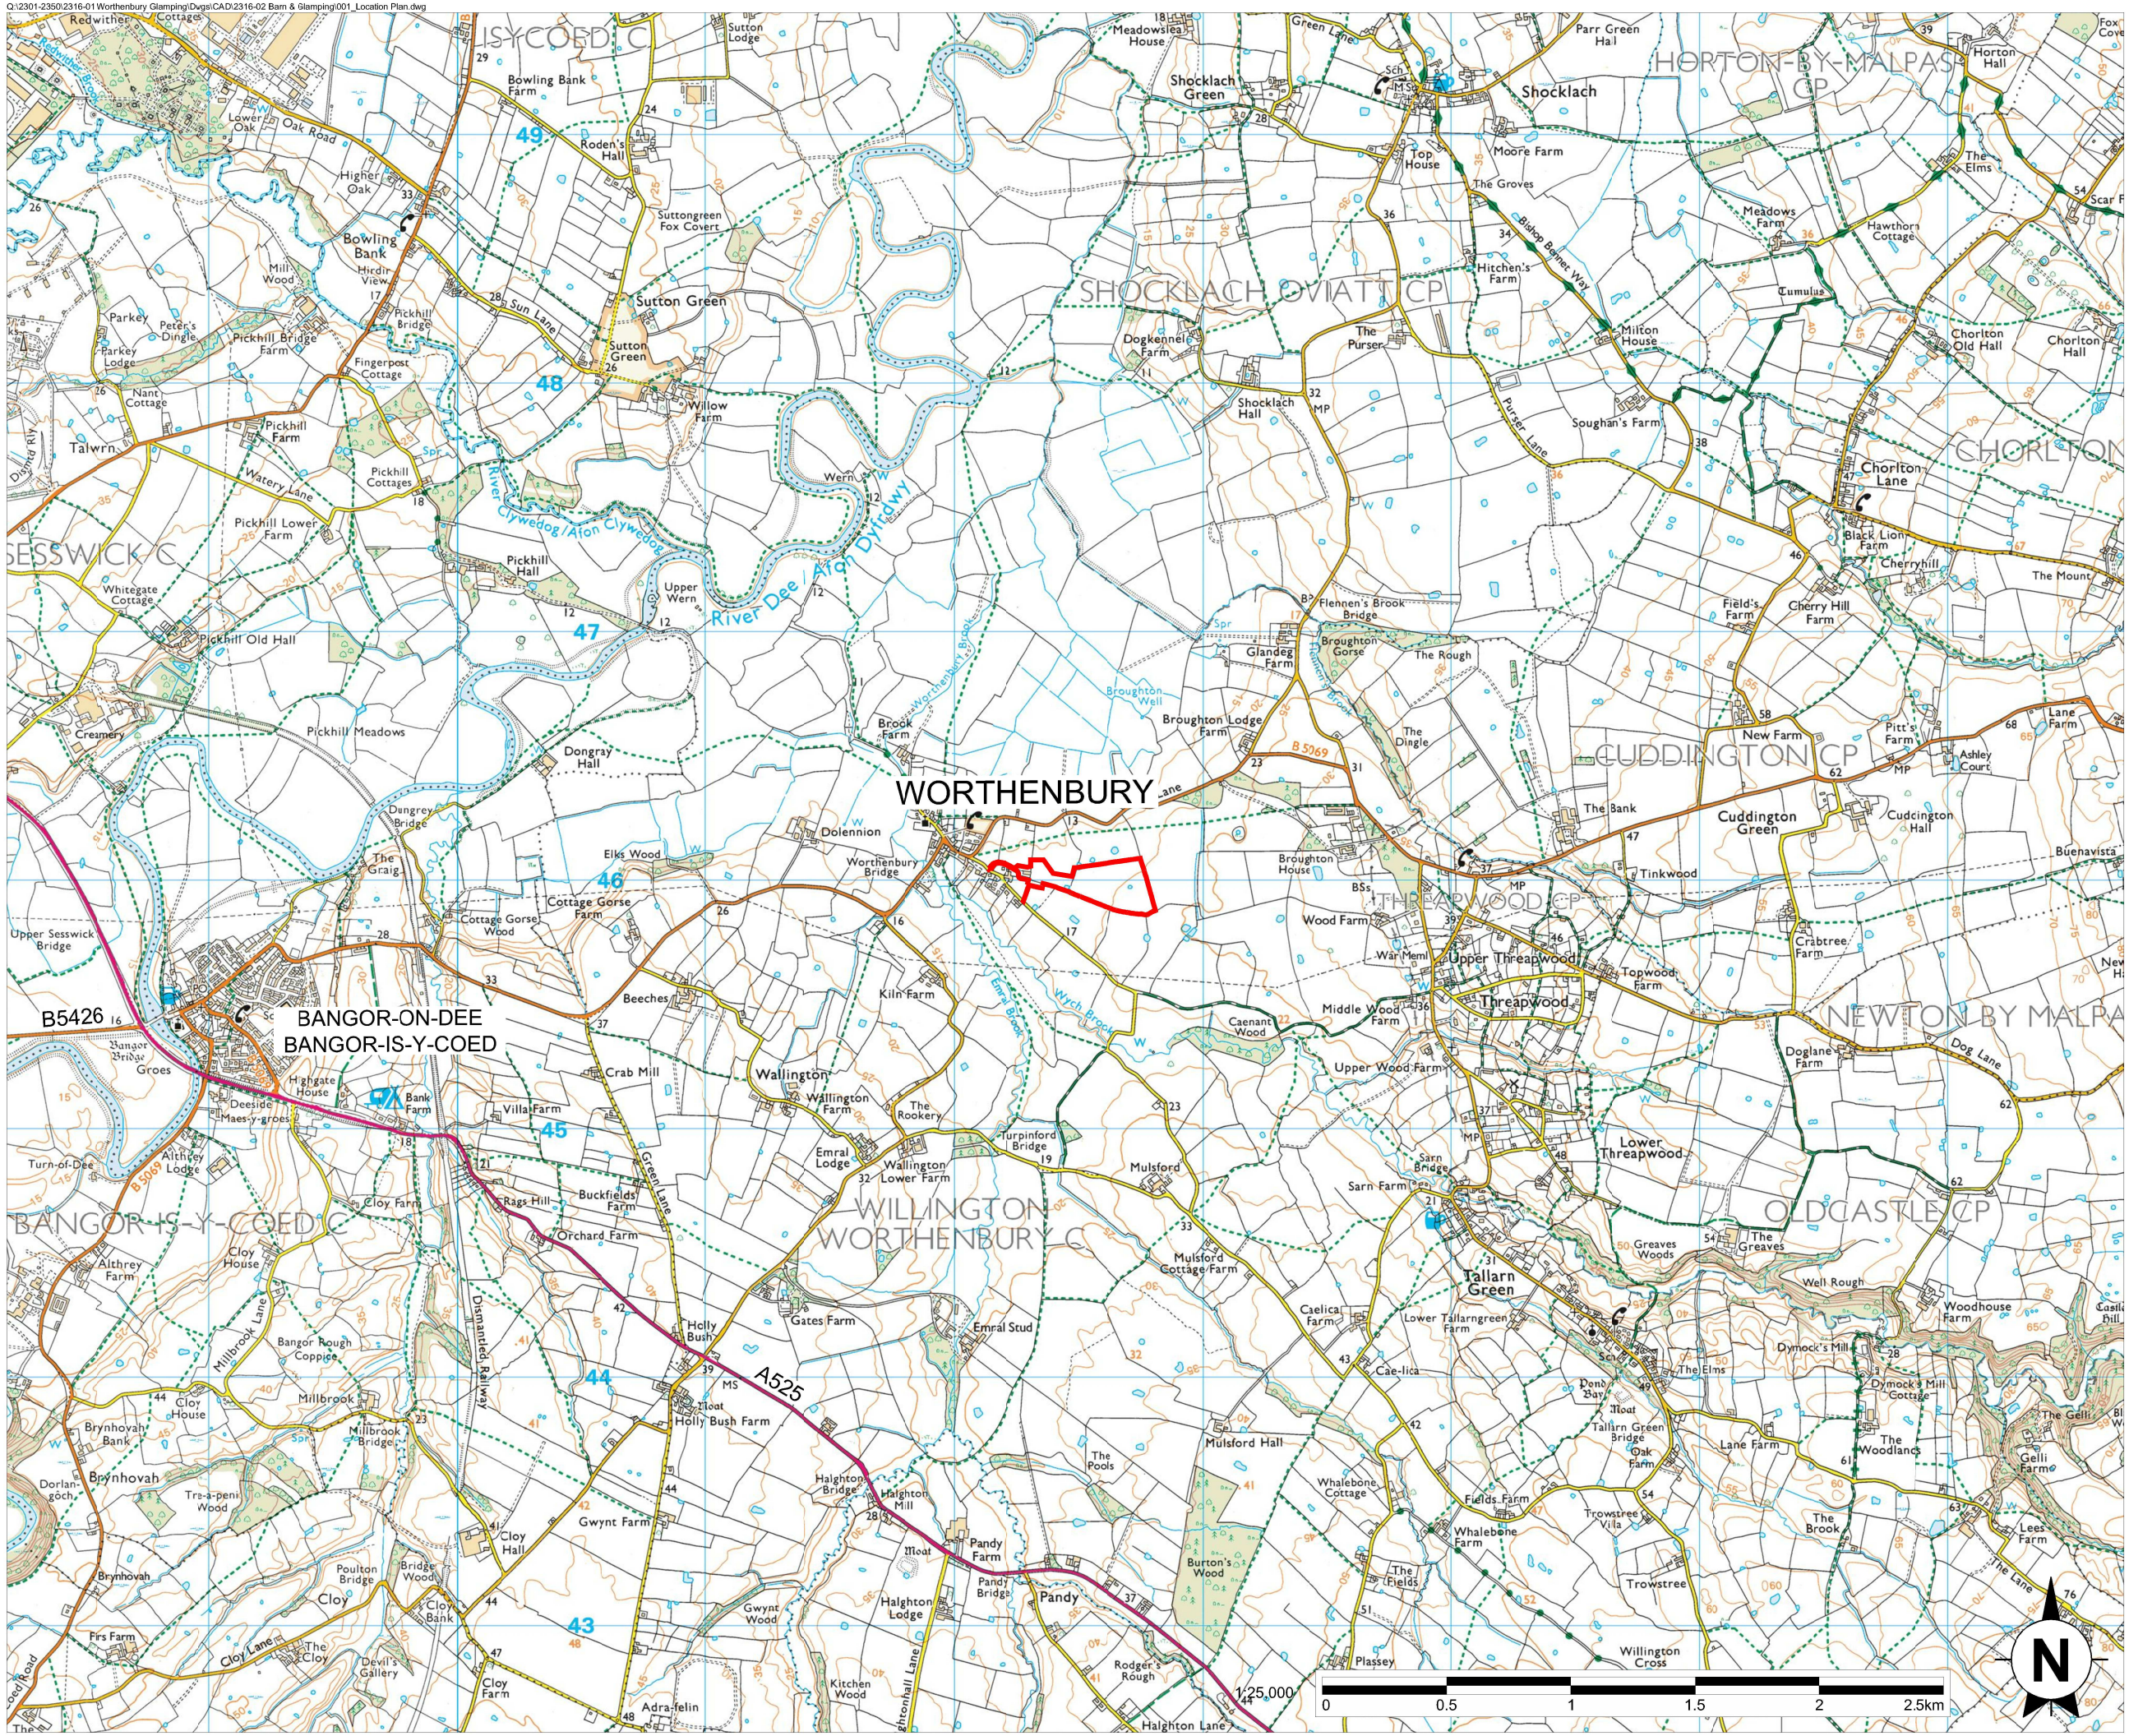


Reproduced by permission of Ordnance Survey on behalf of HMSO. © Crown copyright & database right 2019. All rights reserved. Ordnance Survey Licence number AL 100036678.

This drawing is the copyright of AXIS P.E.D Limited and may not be loaned, copied or reproduced in any way -or used for any offer, quote, tender or construction purposes without written consent of the company to do so

Follow any figured dimensions - do not scale for construction purposes. IF IN DOUBT ASK.

| Revision History | Date |
|---|---|
| | |

KEY

Site Location

Chester Office
Well House Barns
Bretton
Chester
CH4 0DH

South Manchester Office
Camellia House
76 Water Lane
Wilmslow
SK9 5BB

0844 8700 007 - www.axispedco.uk

axis

client:

project: BOWLING BANK FARM

drawing title: LOCATION PLAN

| | | |
|---|---|---|
| date: January 2019 | drawn by: AP | checked: PR |
| drawing number: 2316-02-001 | status: -- | |
| scale(s): 1:25000 @A3 | rev: -- | |

planning environment design