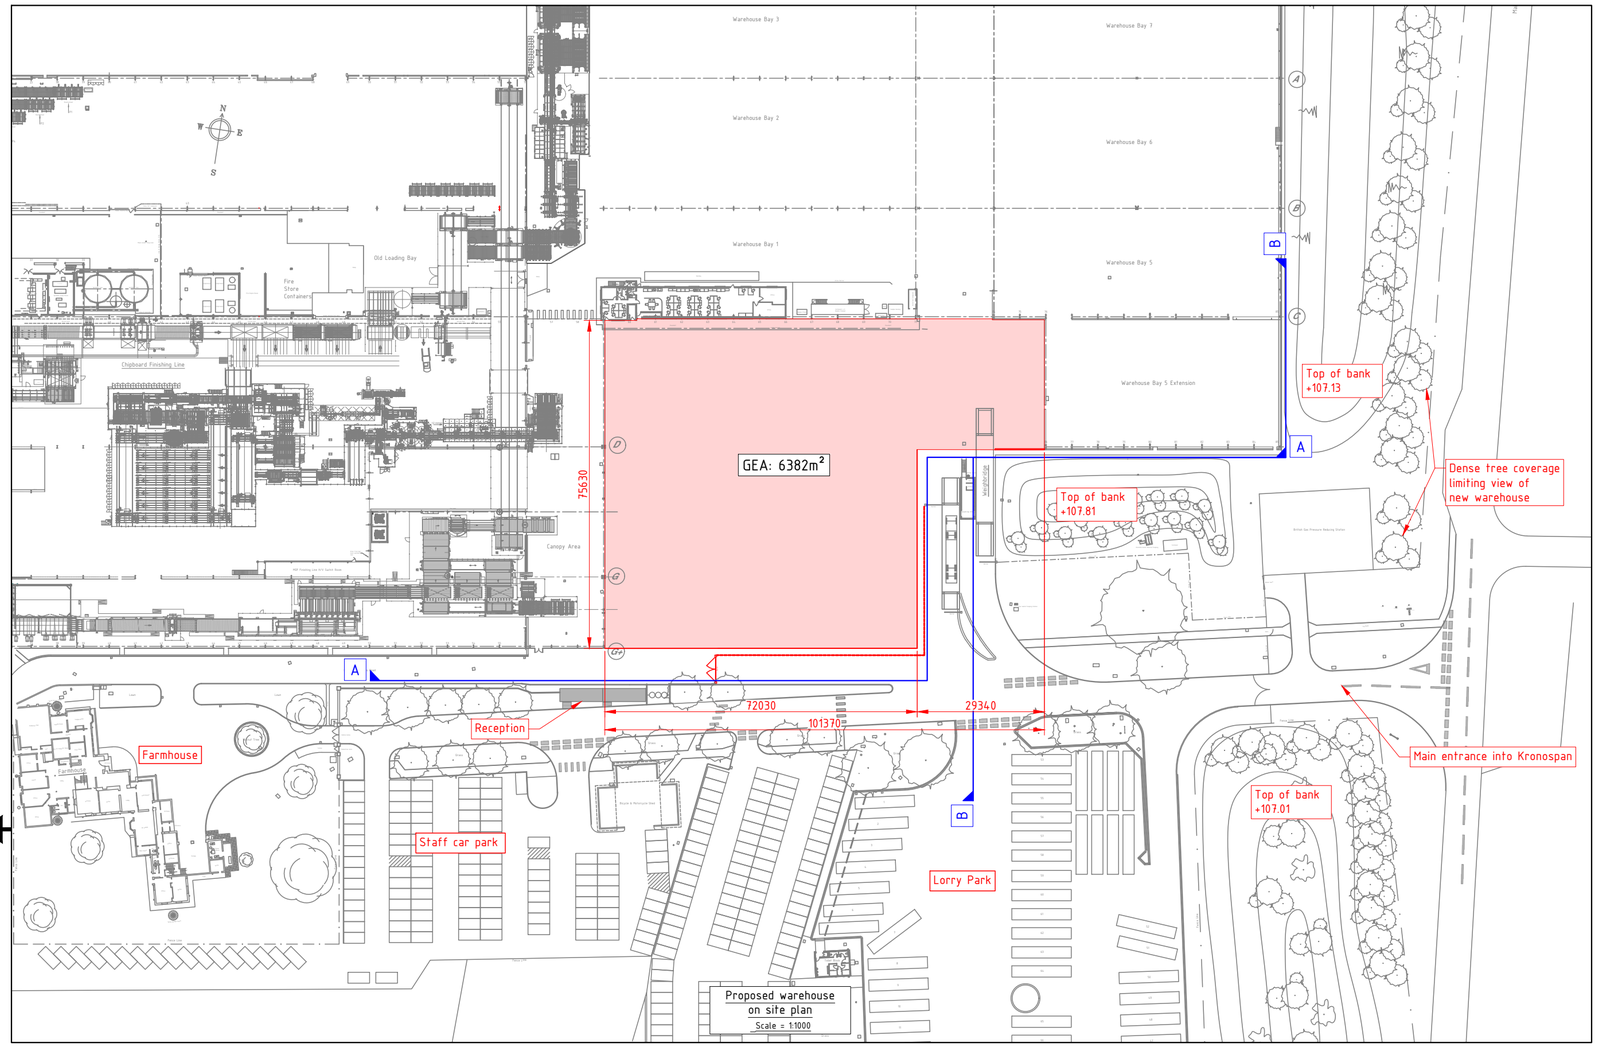

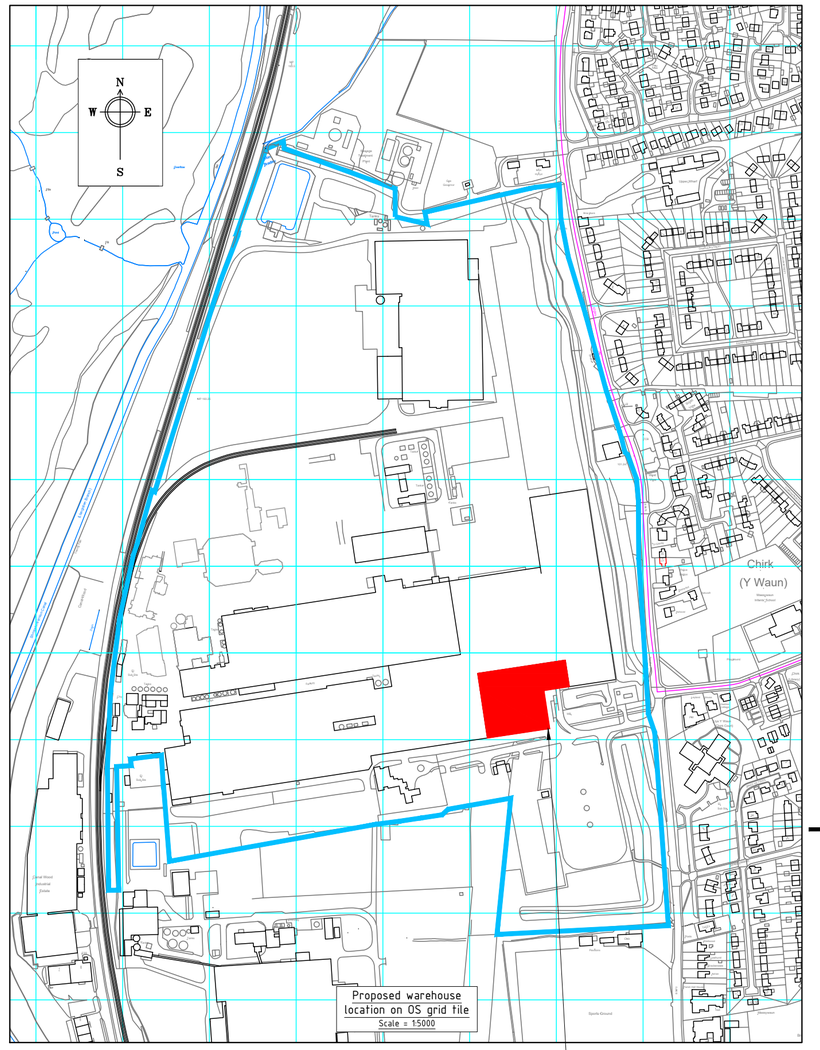

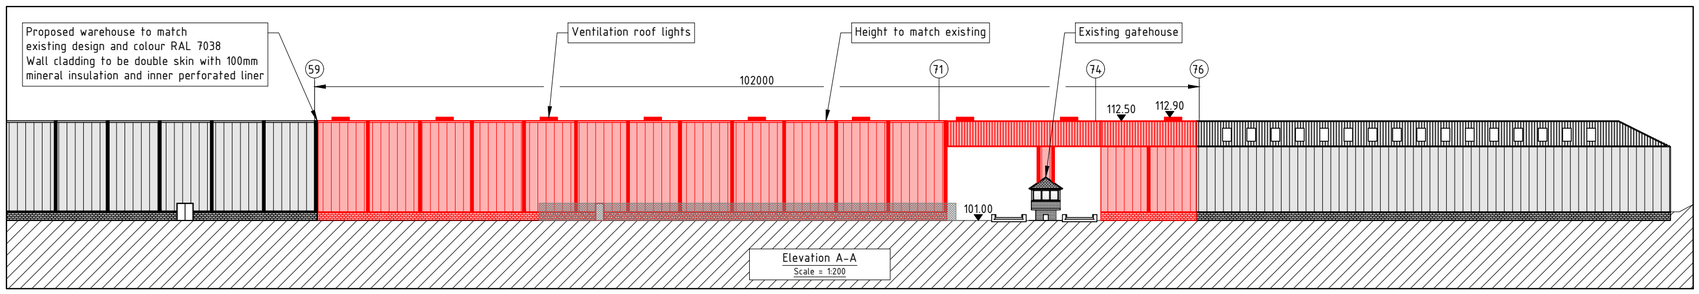

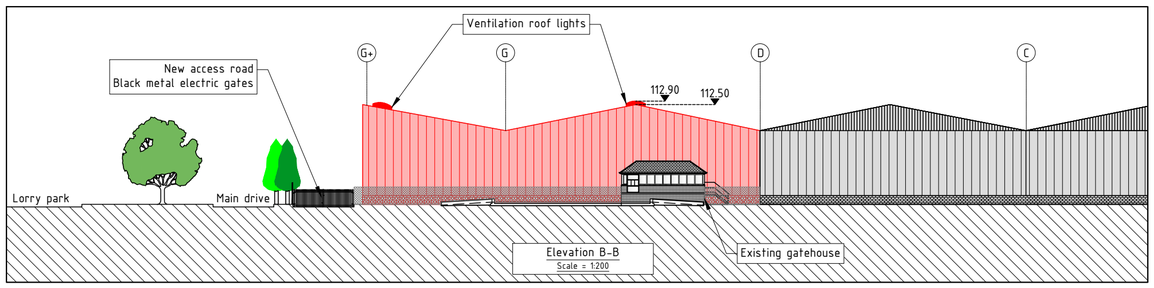

KRONOSPAN STATUS
Date 2022-02-21

STATUS	WAITED COMMENTS
By KRONOSPAN	Deadline YYYY-MM-DD
Date YYYY-MM-DD	By
By	By
	By
DISTRIBUTION	WAITED APPROVAL
Date YYYY-MM-DD	Deadline YYYY-MM-DD
Auth #####	By
Co	By
Co	By
Co	WARNING
Co	Not receiving comments and / or approval within above deadlines, the drawing is intended as "APPROVED" under full responsibility of the listed commentors and / or approvers.
Co	
CERTIFIED Date YYYY-MM-DD	

Index	Modification	Date	Name
C			
B			
A	Confirmation of general layout	21.01.2022	A.Hilditch

Confidentiality
This drawing is the property of Kronoplus Technical AG. The disclosure of its contents to any third party without written authorisation is forbidden and may be unlawful.

Status

Xylo Technologies AG
Rütihofstrasse 1
CH-9052 Niederteufen
Schweiz

Technology

Kronospan Ltd
Maesgwyn Farm
LL14 5NT Chirk, Wrexham
United Kingdom

	Date	Name
Project leader	17.06.2021	M.Titcombe
Drawn	17.06.2021	A.Hilditch
Checked		

Size A2 | Scale 1:500 1:1000 1:5000 | origin | Norm ISO

Project number | Project name

Description
Covered loading bay
Elevations and plan view

Drawing number	Index	Sheet/Number
7000_665	A	1/1

Sub Category . | Division . | Process . | Subprocess .