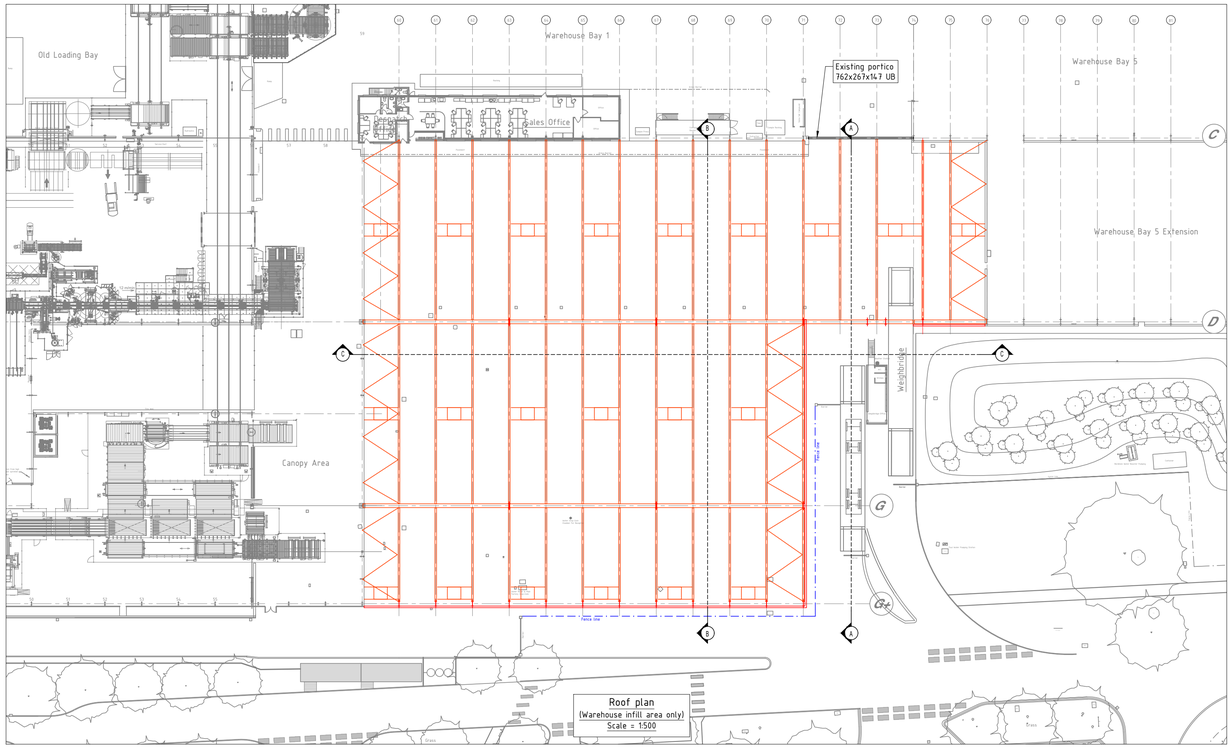

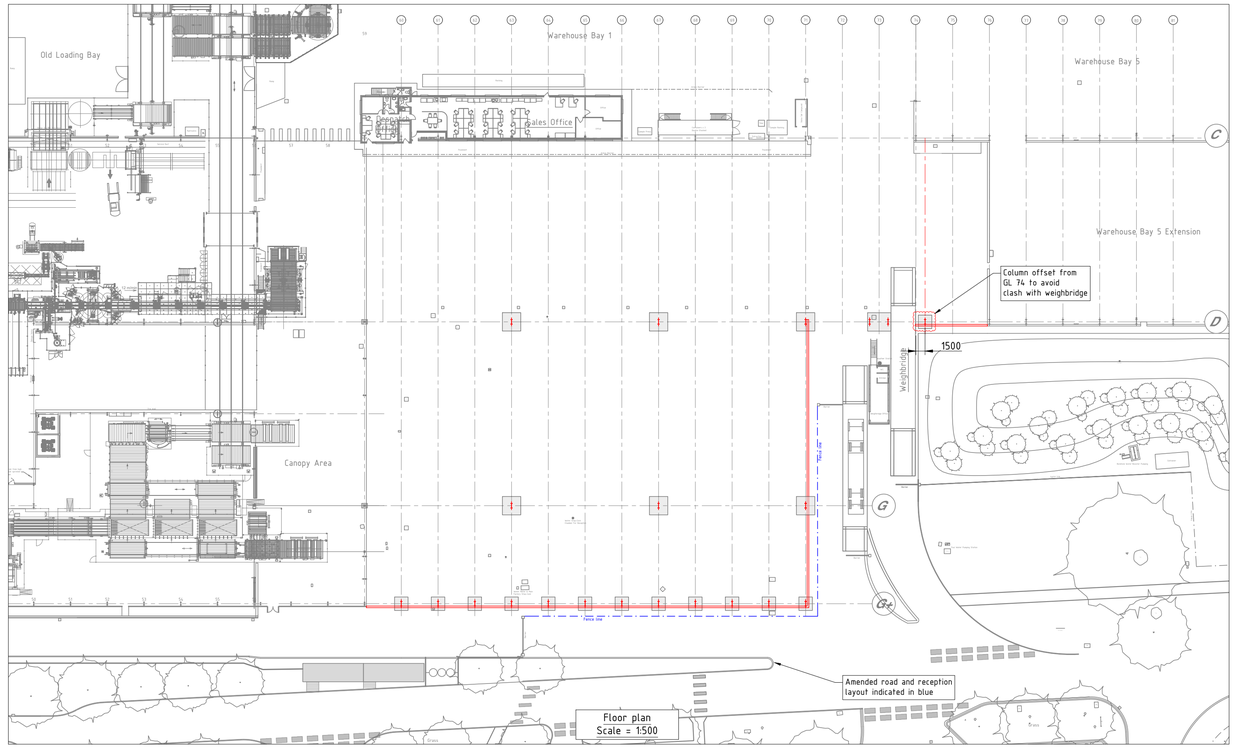

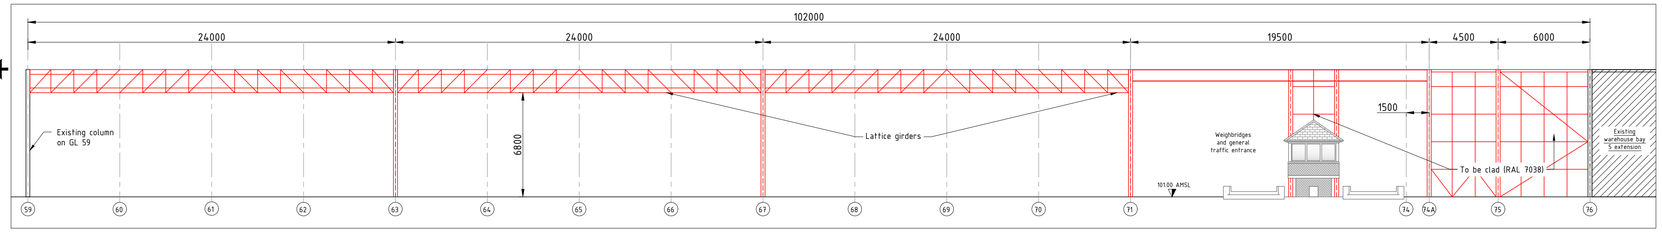

Section C-C
Scale = 1:200

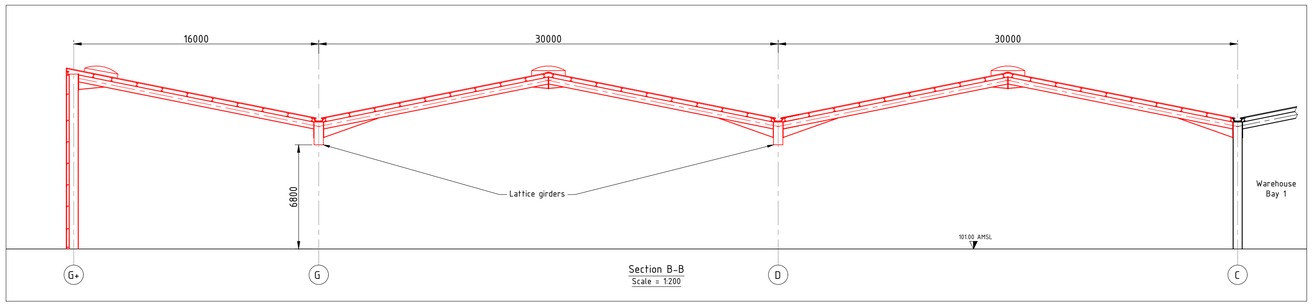

Section B-B
Scale = 1:200

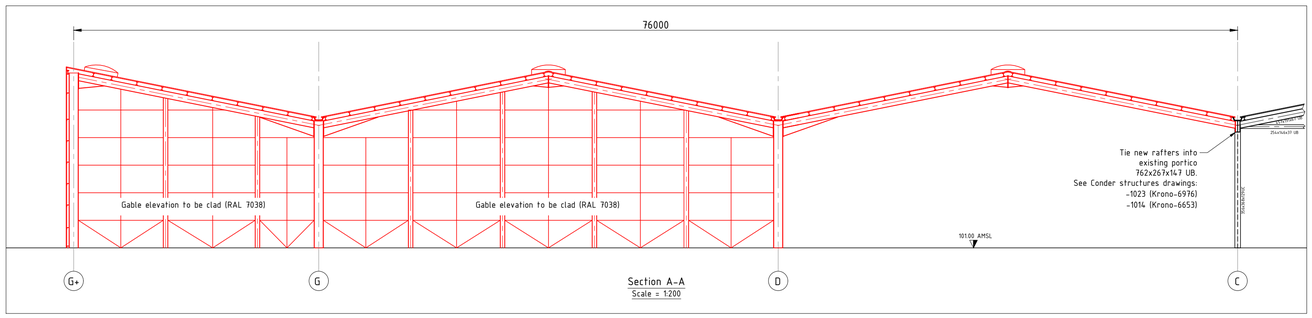

Section A-A
Scale = 1:200

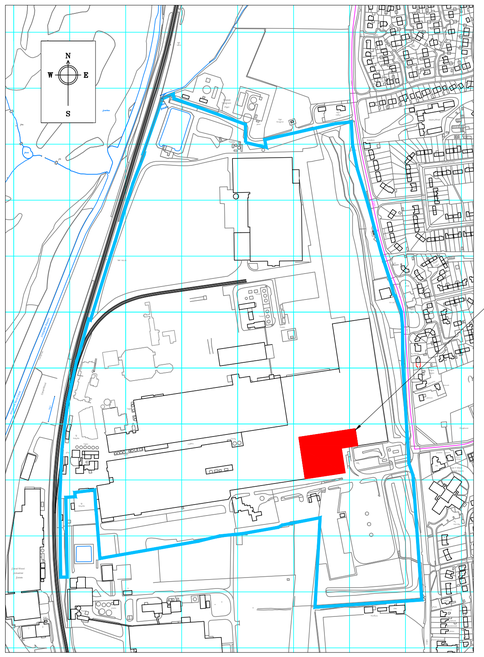

KRONOSPAN STATUS
Date 2021-12-20

STATUS	PRODUCT PLANNING
by KRONOSPAN	YYYY-MM-DD
YYYY-MM-DD	

DISTRIBUTION	RELEASED APPROVAL
YYYY-MM-DD	YYYY-MM-DD
#####	

WARNING
The drawing content may not represent the above conditions. For drawing is changed, the KRONOSPAN user is responsible for its correctness.

CERTIFIED Date YYYY-MM-DD

Index	Modification	Date	Name
A	Amendment to reception area	21.02.2022	A.Hilditch

Status

	Date	Name
Project leader	26.11.2021	M.Titcombe
Drawn	26.11.2021	A.Hilditch
Checked		

Size A1 origin
Scale 1:200 1:500
None ISO

Xylo Technologies AG
Rüthofstrasse 1
CH-9052 Niederteufen
Schweiz

Technology
kronospan
Kronospan Ltd
Maesgwyn Farm
LL14 5NT Chirk, Wrexham
United Kingdom

Project number
Project name

Description
Covered loading bay
Steelwork proposal

Drawing number
7000_699

Index A

Sheet/Number 1/1

Sub Category
Division

Process
Subprocess

This drawing is the property of Kronospan Technical AG. Unauthorized distribution or utilization without prior written consent from Kronospan Technical AG is prohibited.