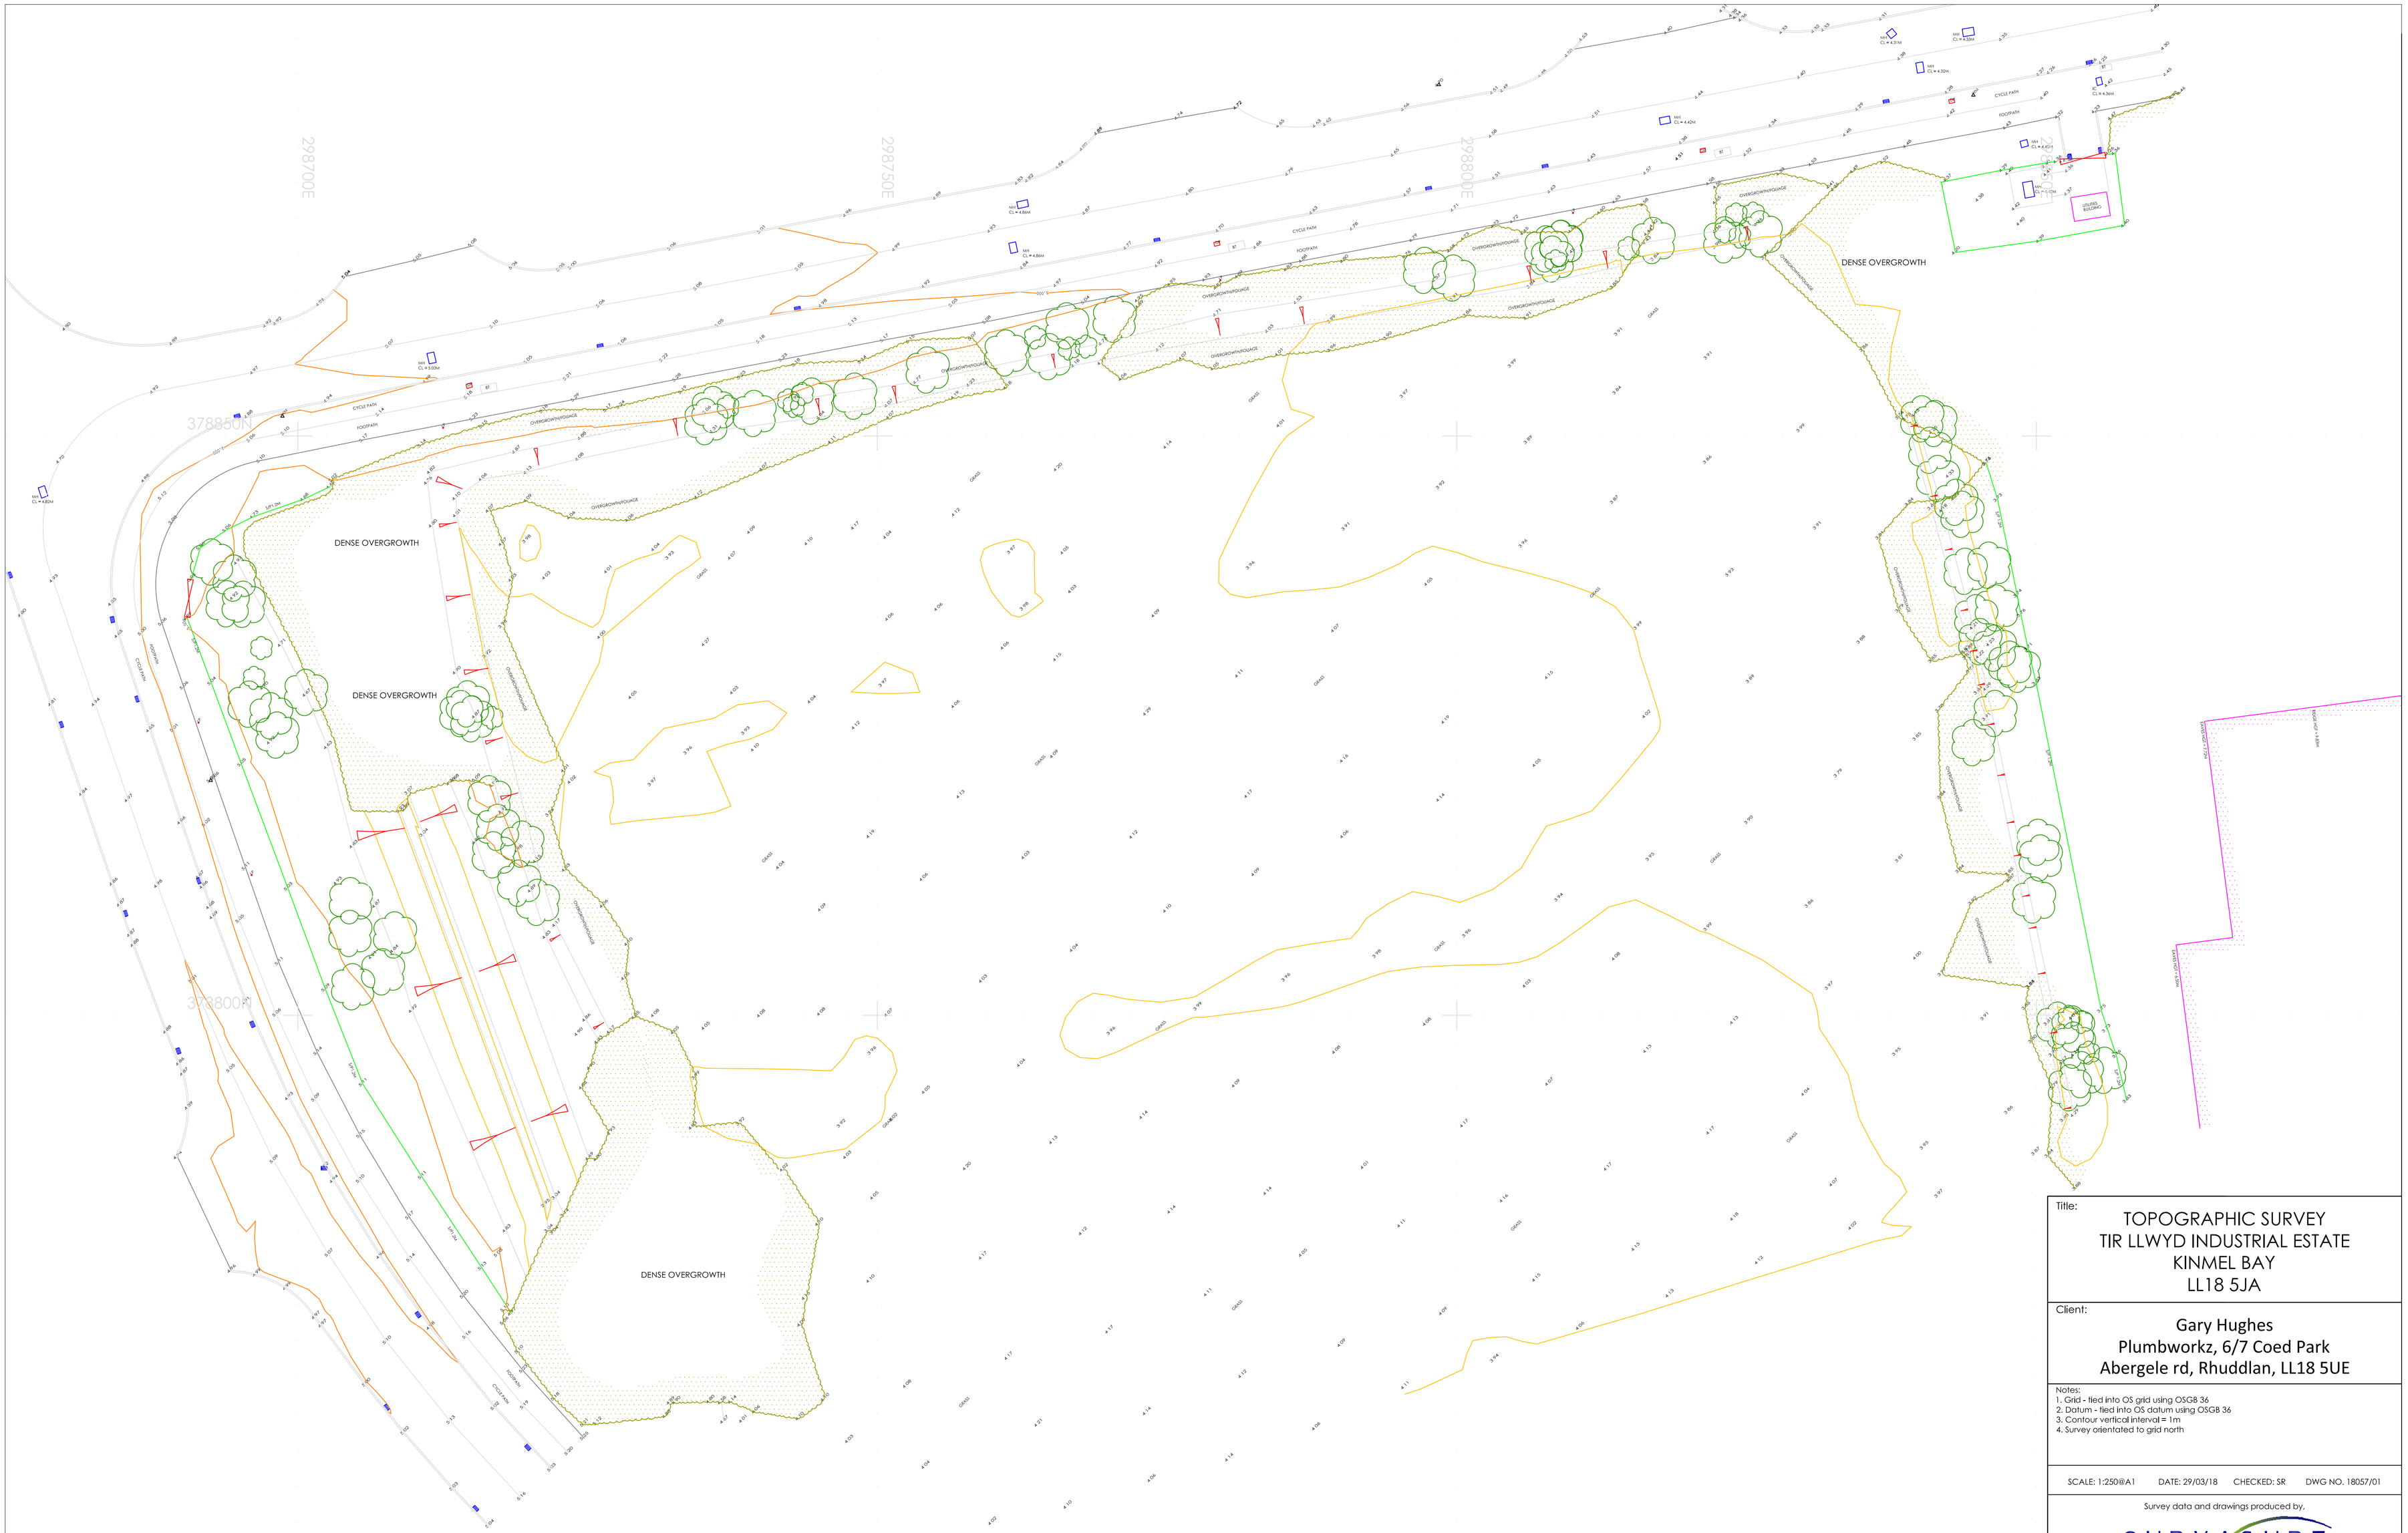

Title:

TOPOGRAPHIC SURVEY
TIR LLWYD INDUSTRIAL ESTATE
KINMEL BAY
LL18 5JA

Client:

Gary Hughes
Plumbworkz, 6/7 Coed Park
Abergele rd, Rhuddlan, LL18 5UE

Notes:
1. Grid - tied into OS grid using OSGB 36
2. Datum - tied into OS datum using OSGB 36
3. Contour vertical interval = 1m
4. Survey orientated to grid north

SCALE: 1:250@A1 DATE: 29/03/18 CHECKED: SR DWG NO. 18057/01

Survey data and drawings produced by,

CURVASURE
PROFESSIONAL CONSTRUCTION

Curvasure Limited a company registered in England and Wales. Company No. 4830127

Registered Office: 23 Princes Drive, Colwyn Bay, Conwy, LL29 8HT

t:01492 532400 m:07970 459236 f:01492 532400 e:admin@curvasure.co.uk

www.curvasure.co.uk